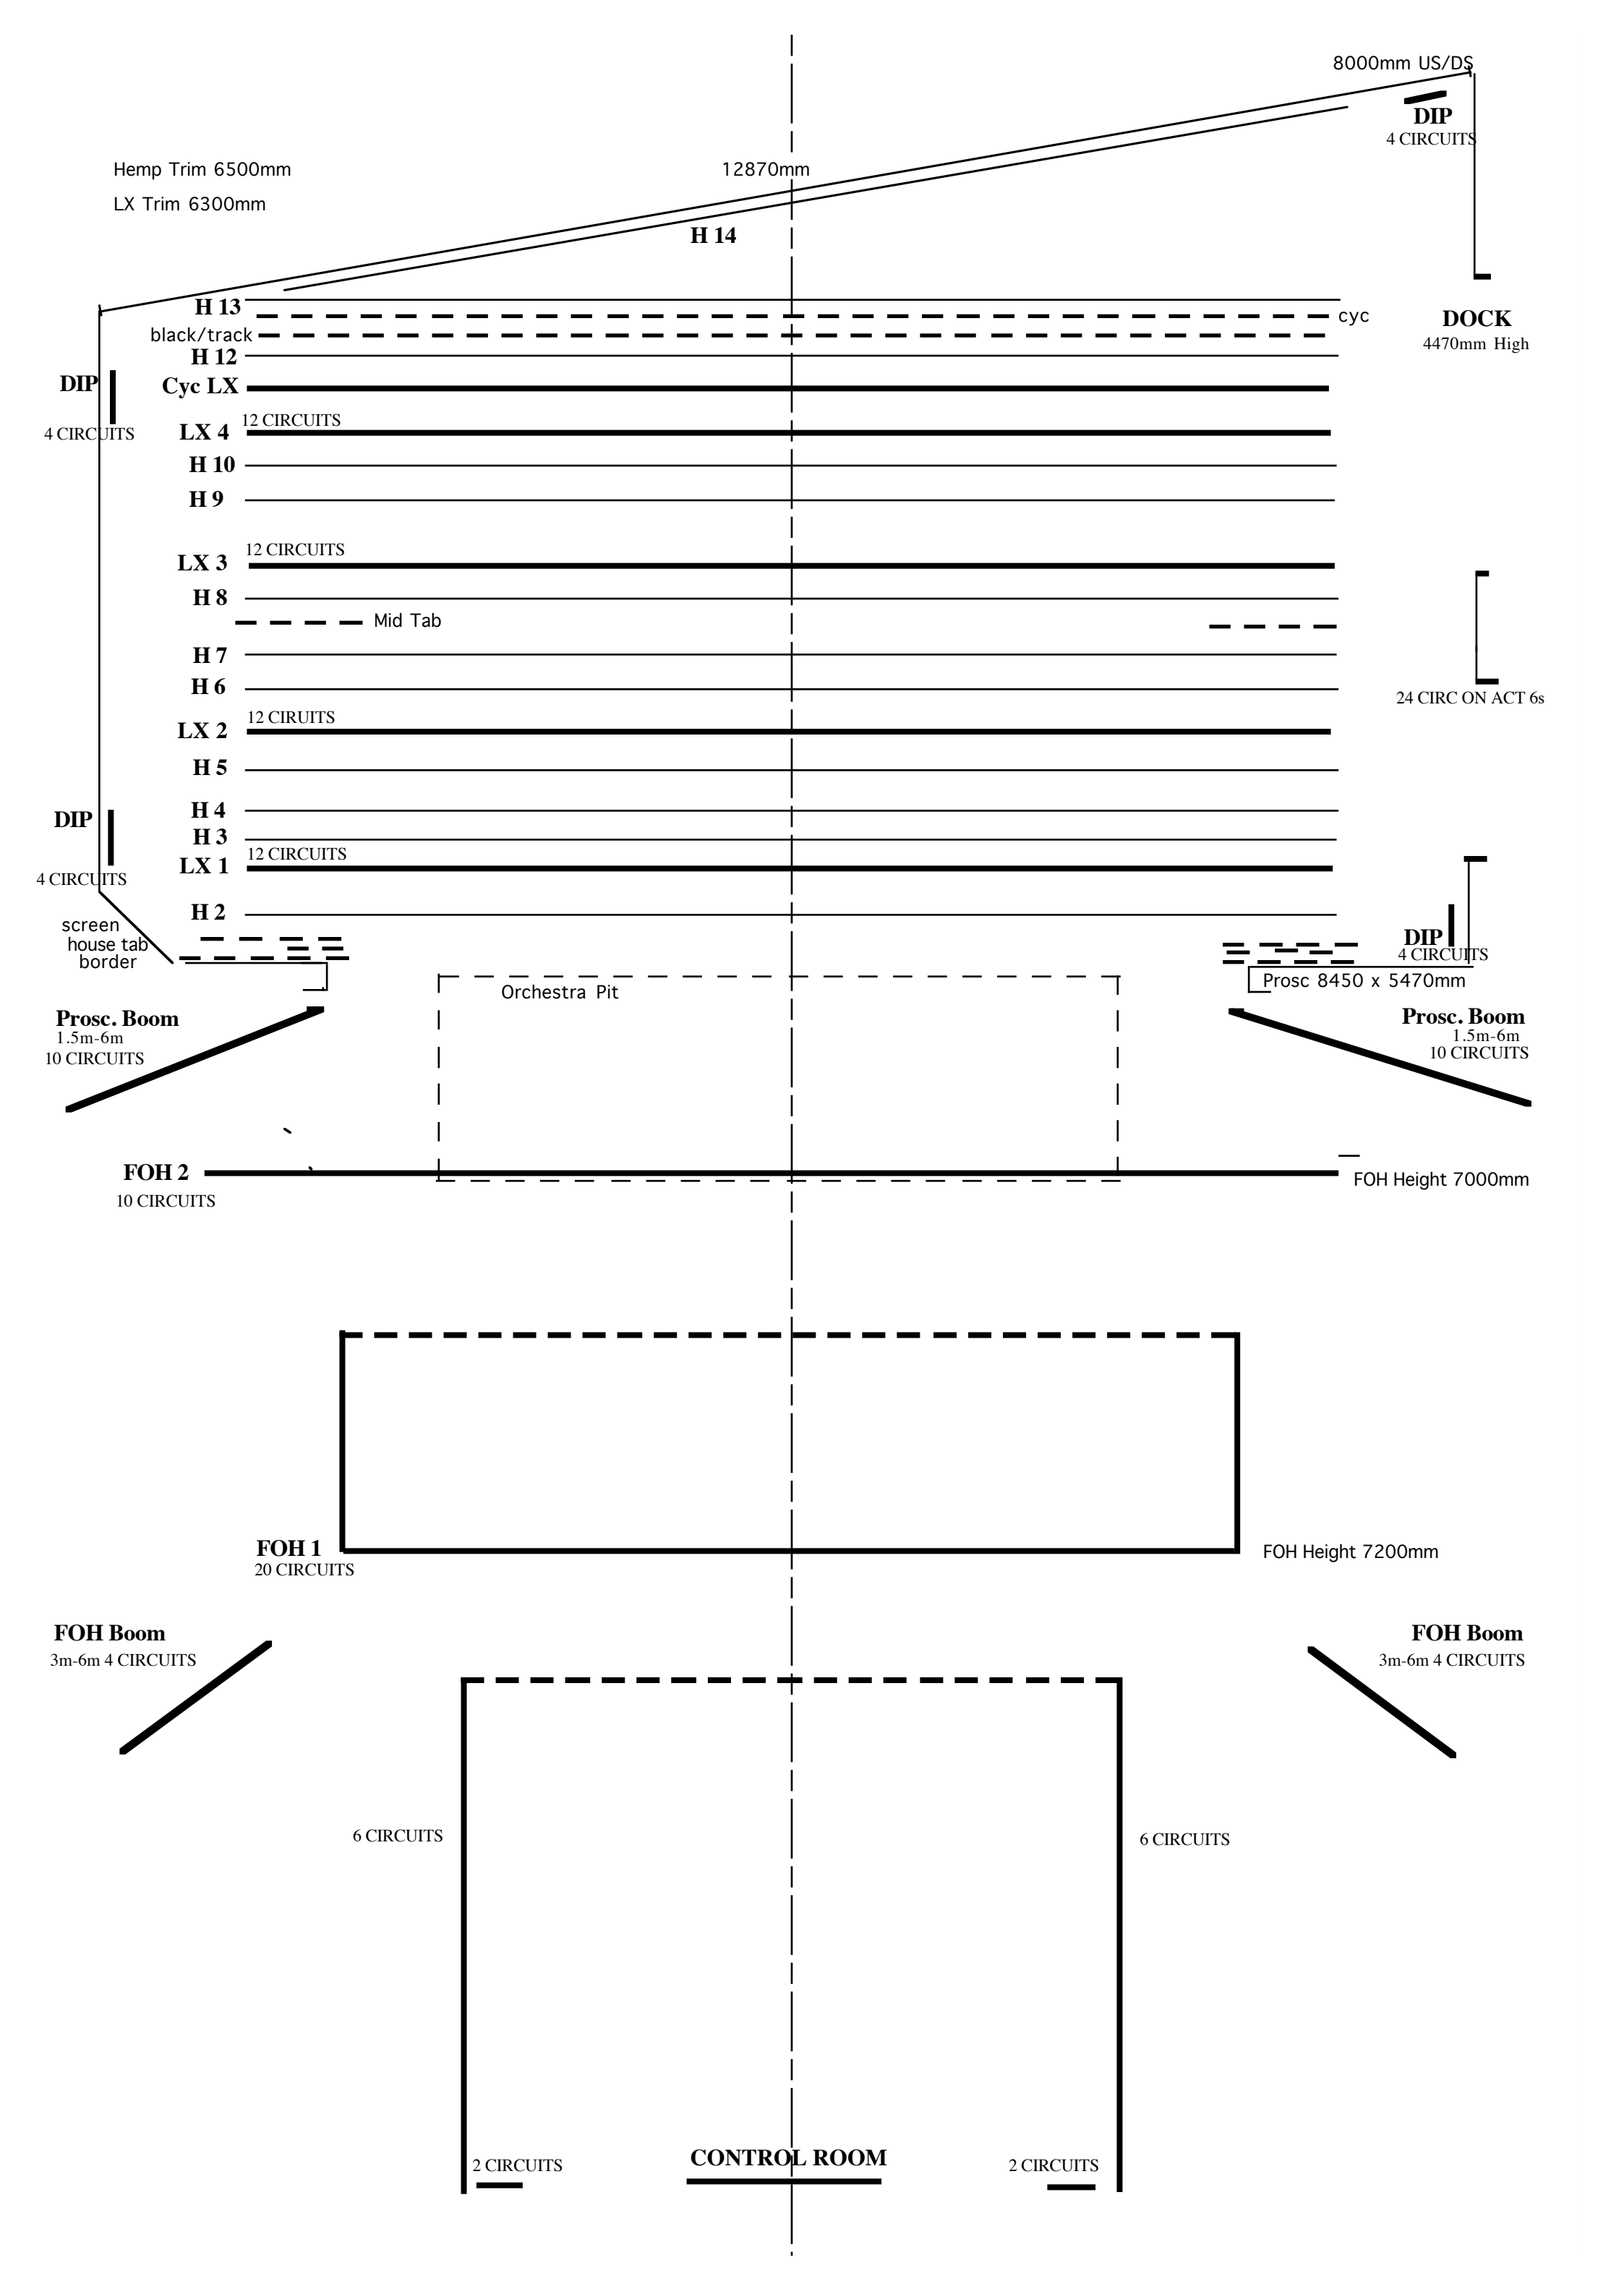
8000mm US/DS
DIP
4 CIRCUITS
Hemp Trim 6500mm
LX Trim 6300mm
12870mm
H 14
H 13
cyc
black/track
DOCK
4470mm High
H 12
DIP
Cyc LX
4 CIRCUITS
12 CIRCUITS
LX 4
H 10
H 9
12 CIRCUITS
LX 3
H 8
Mid Tab
H 7
H 6
24 CIRC ON ACT 6s
12 CIRUITS
LX 2
H 5
H 4
DIP
H 3
12 CIRCUITS
LX 1
4 CIRCUITS
H 2
screen
house tab
border
DIP
4 CIRCUITS
Prosc 8450 x 5470mm
Orchestra Pit
Prosc. Boom
1.5m-6m
10 CIRCUITS
Prosc. Boom
1.5m-6m
10 CIRCUITS
FOH 2
10 CIRCUITS
FOH Height 7000mm
FOH 1
20 CIRCUITS
FOH Height 7200mm
FOH Boom
3m-6m 4 CIRCUITS
FOH Boom
3m-6m 4 CIRCUITS
6 CIRCUITS
6 CIRCUITS
2 CIRCUITS
CONTROL ROOM
2 CIRCUITS